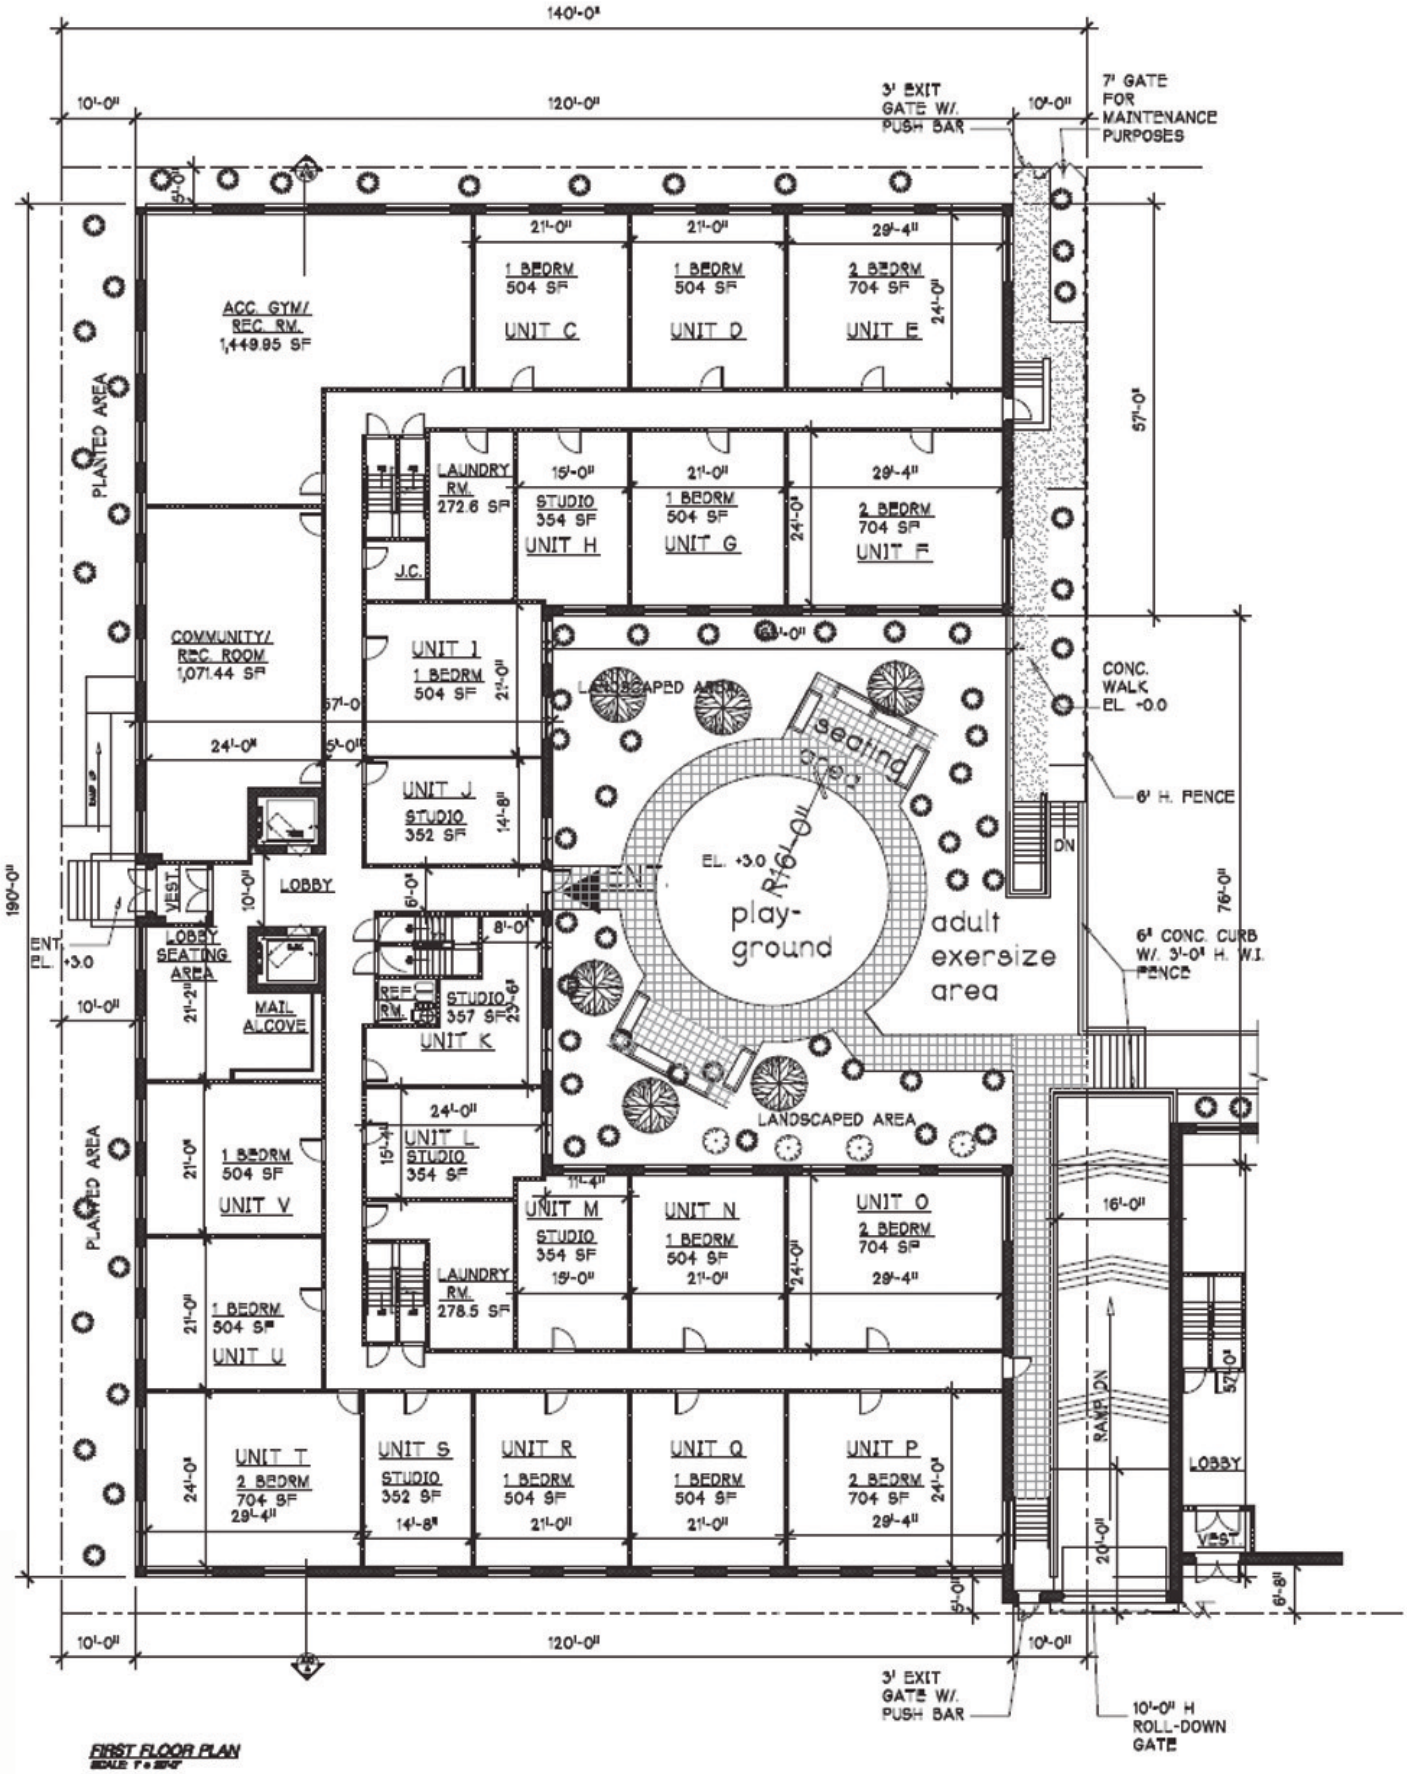

FIRST FLOOR PLAN
SCALE: 1" = 16'-0"