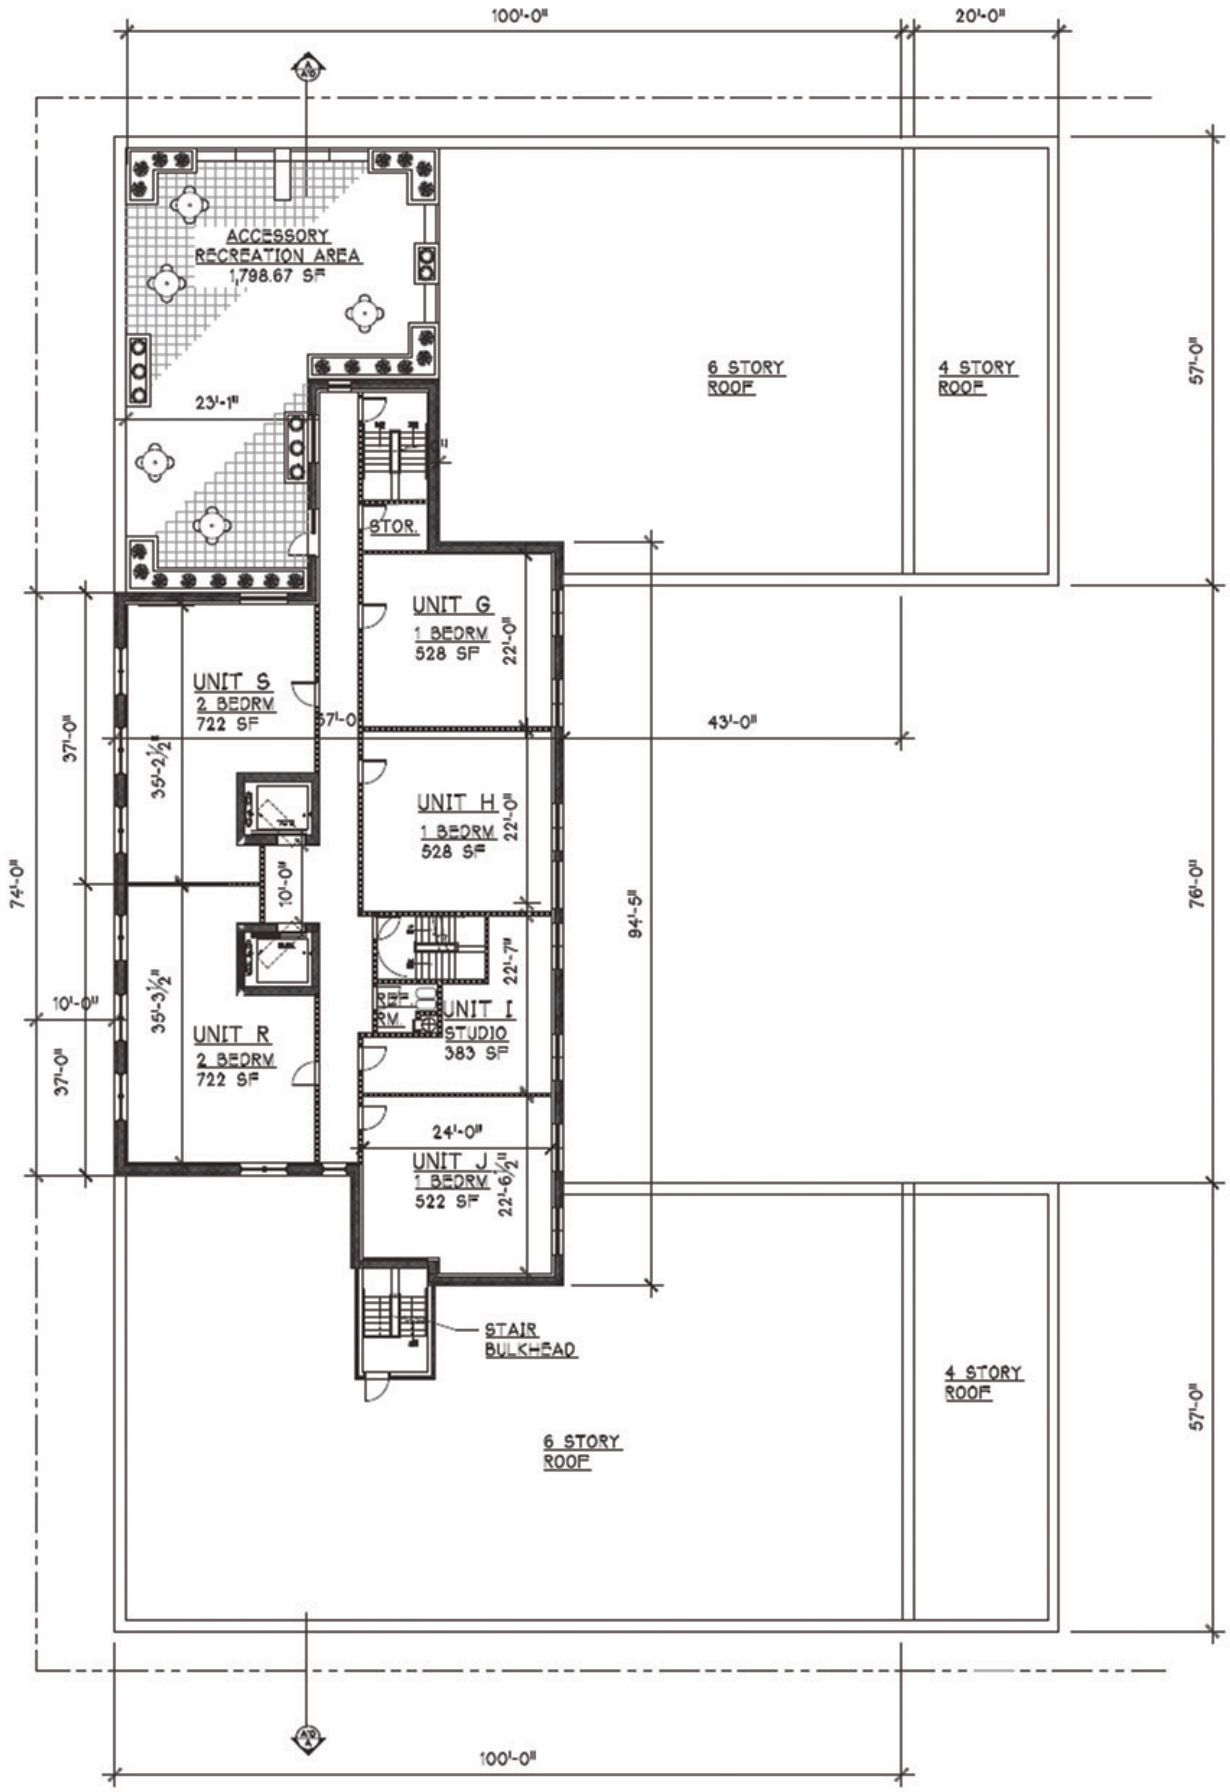

SEVENTH FLOOR PLAN
SCALE: 1" = 20'-0"